



innovatie | inspiratie | betrouwbaarheid

Apartment St. Janshof
Sketchplan | 22/02/16 | version 1

Apartment St. Janshof

Sketchplan | 22/02/16 | version 1



- ◆ Day lighting snaps thru the alley`s in the city

Apartment St. Janshof


Sketchplan | 22/02/16 | version 1



◆ Lighting along the floor

Apartment St. Janshof


Sketchplan | 22/02/16 | version 1

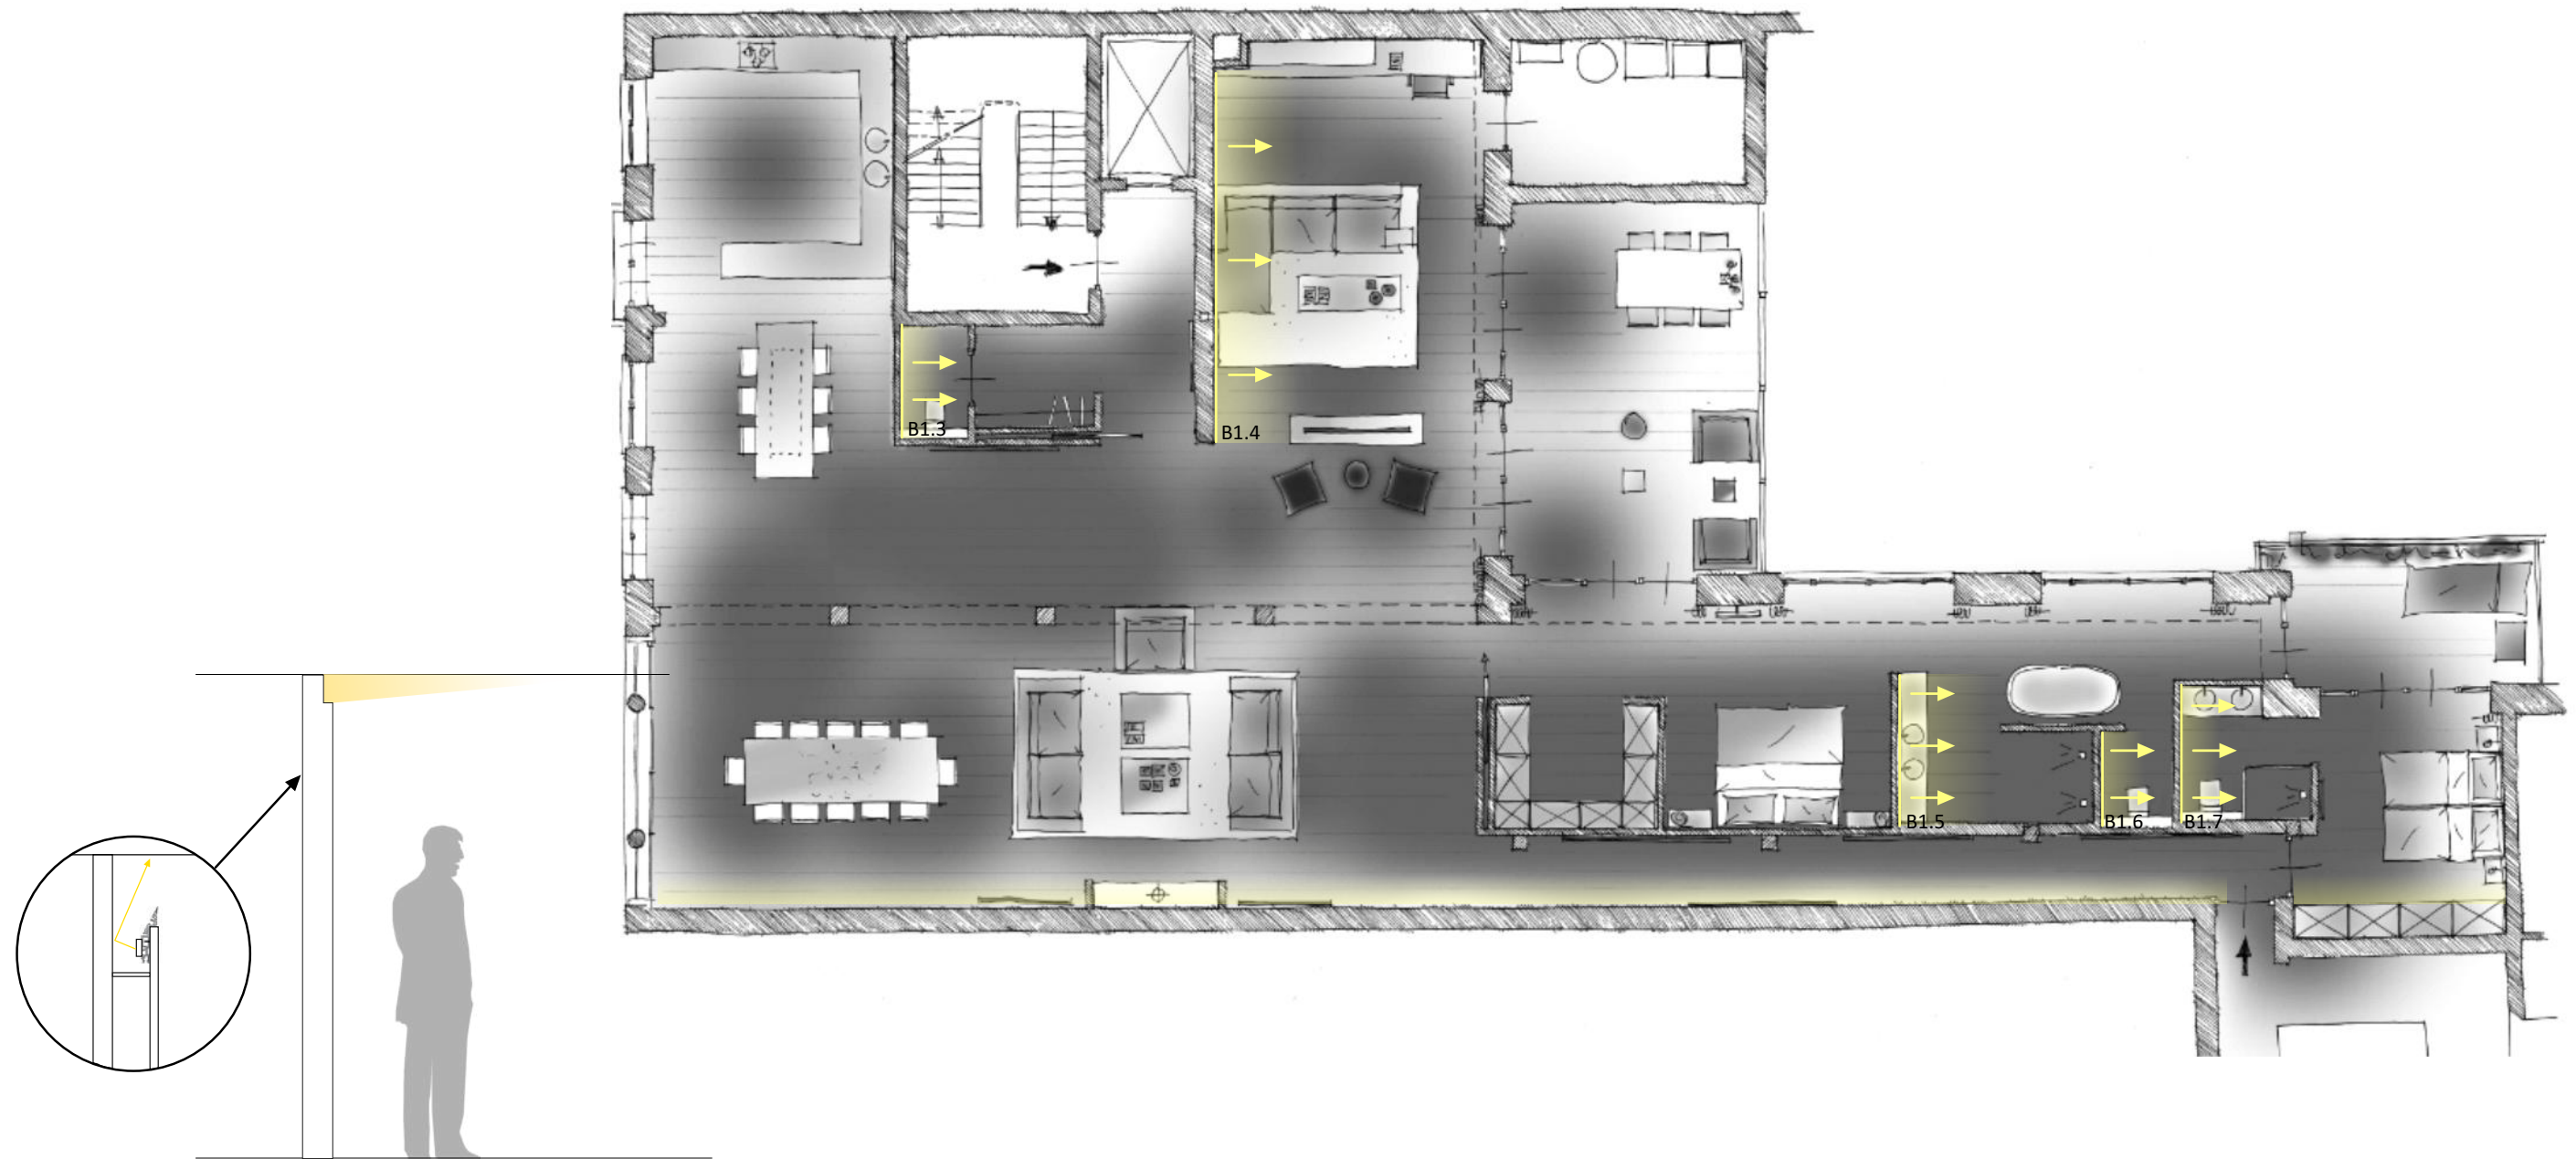

- ◆ Lighting indirectly (ceiling)


Apartment St. Janshof

Sketchplan | 22/02/16 | version 1

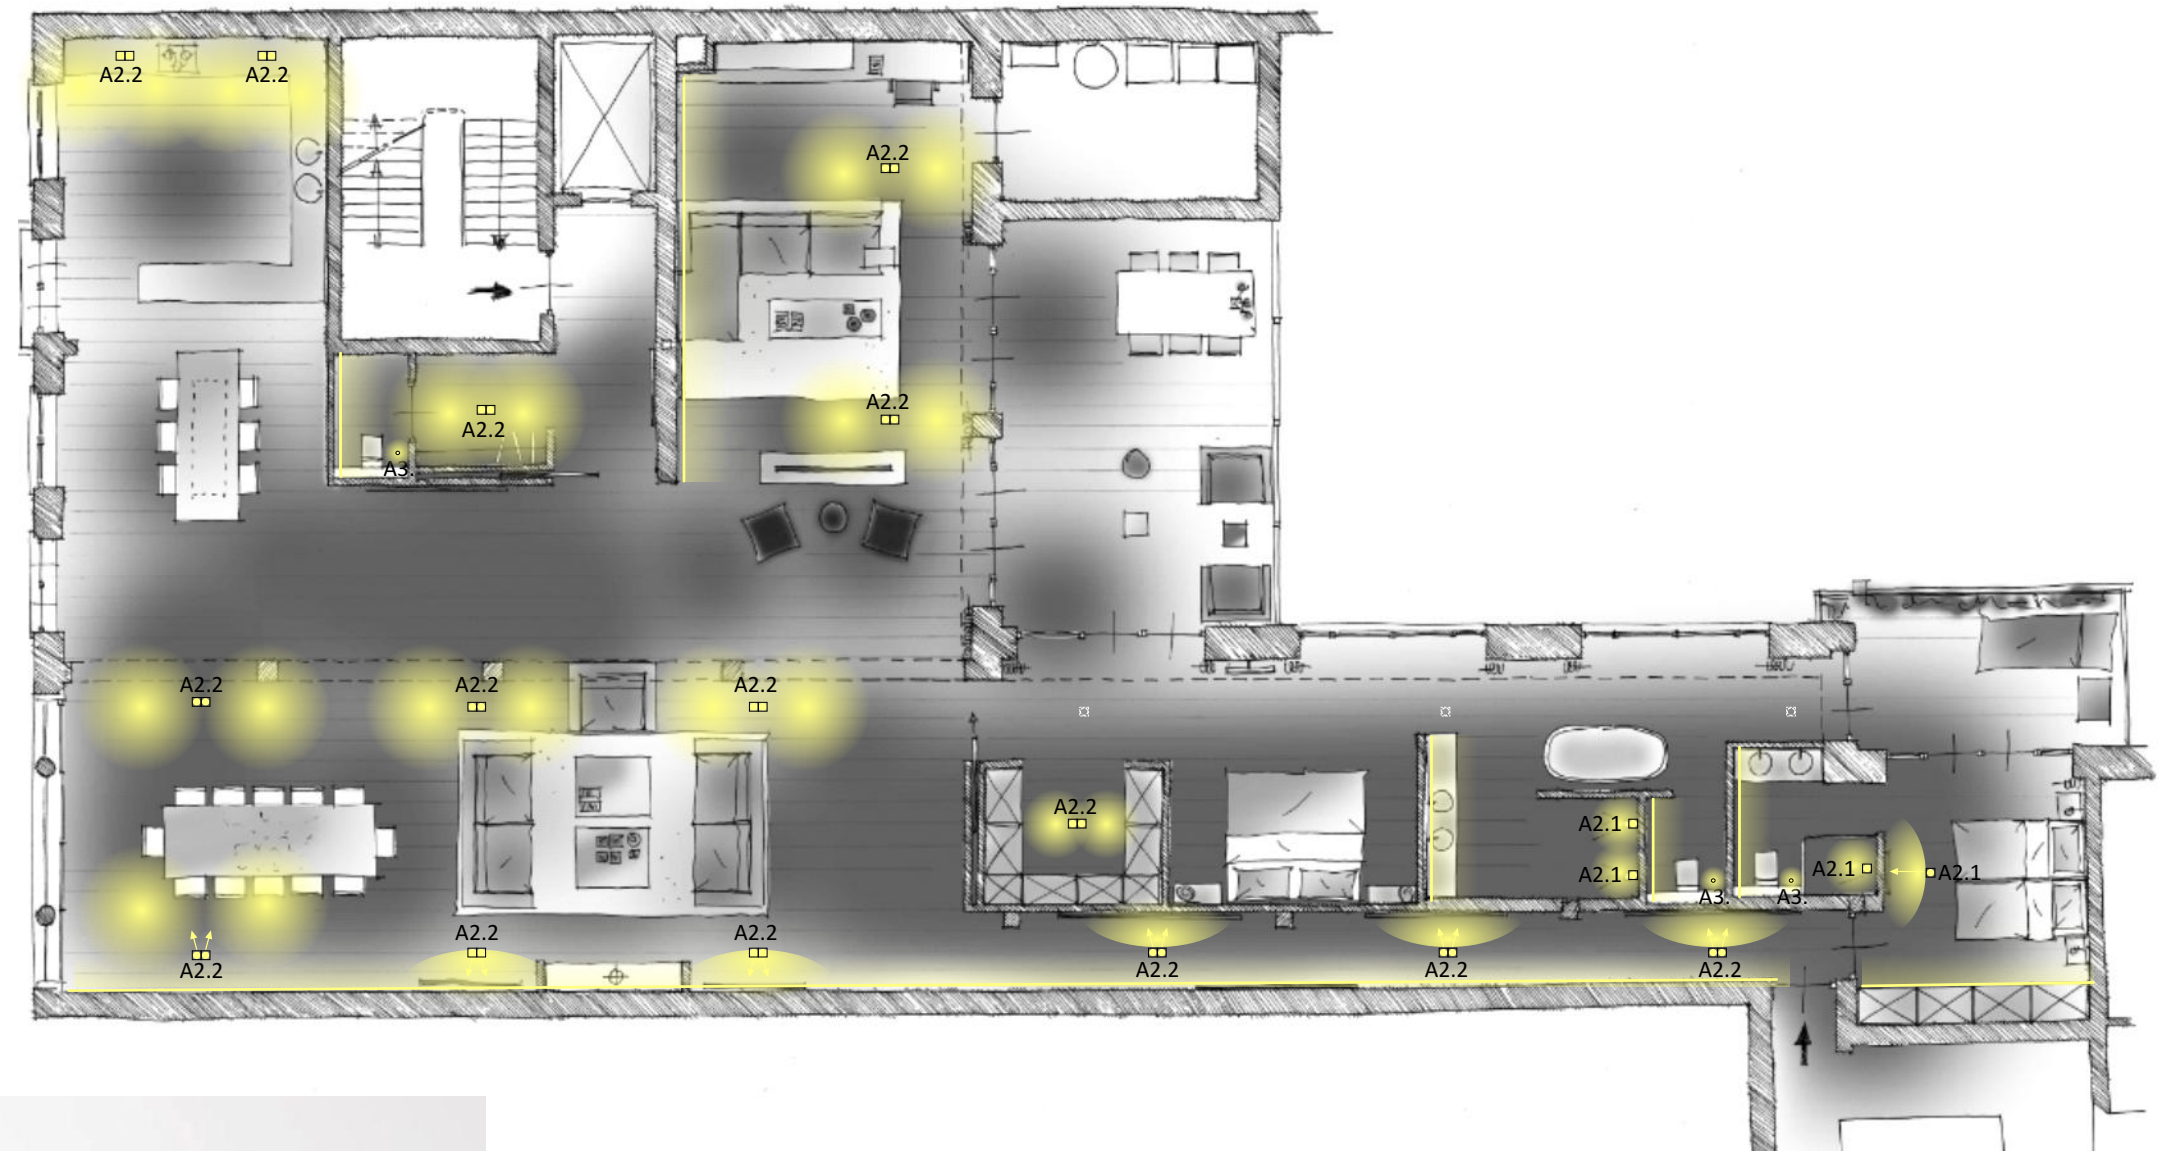





Apartment St. Janshof

Sketchplan | 22/02/16 | version 1

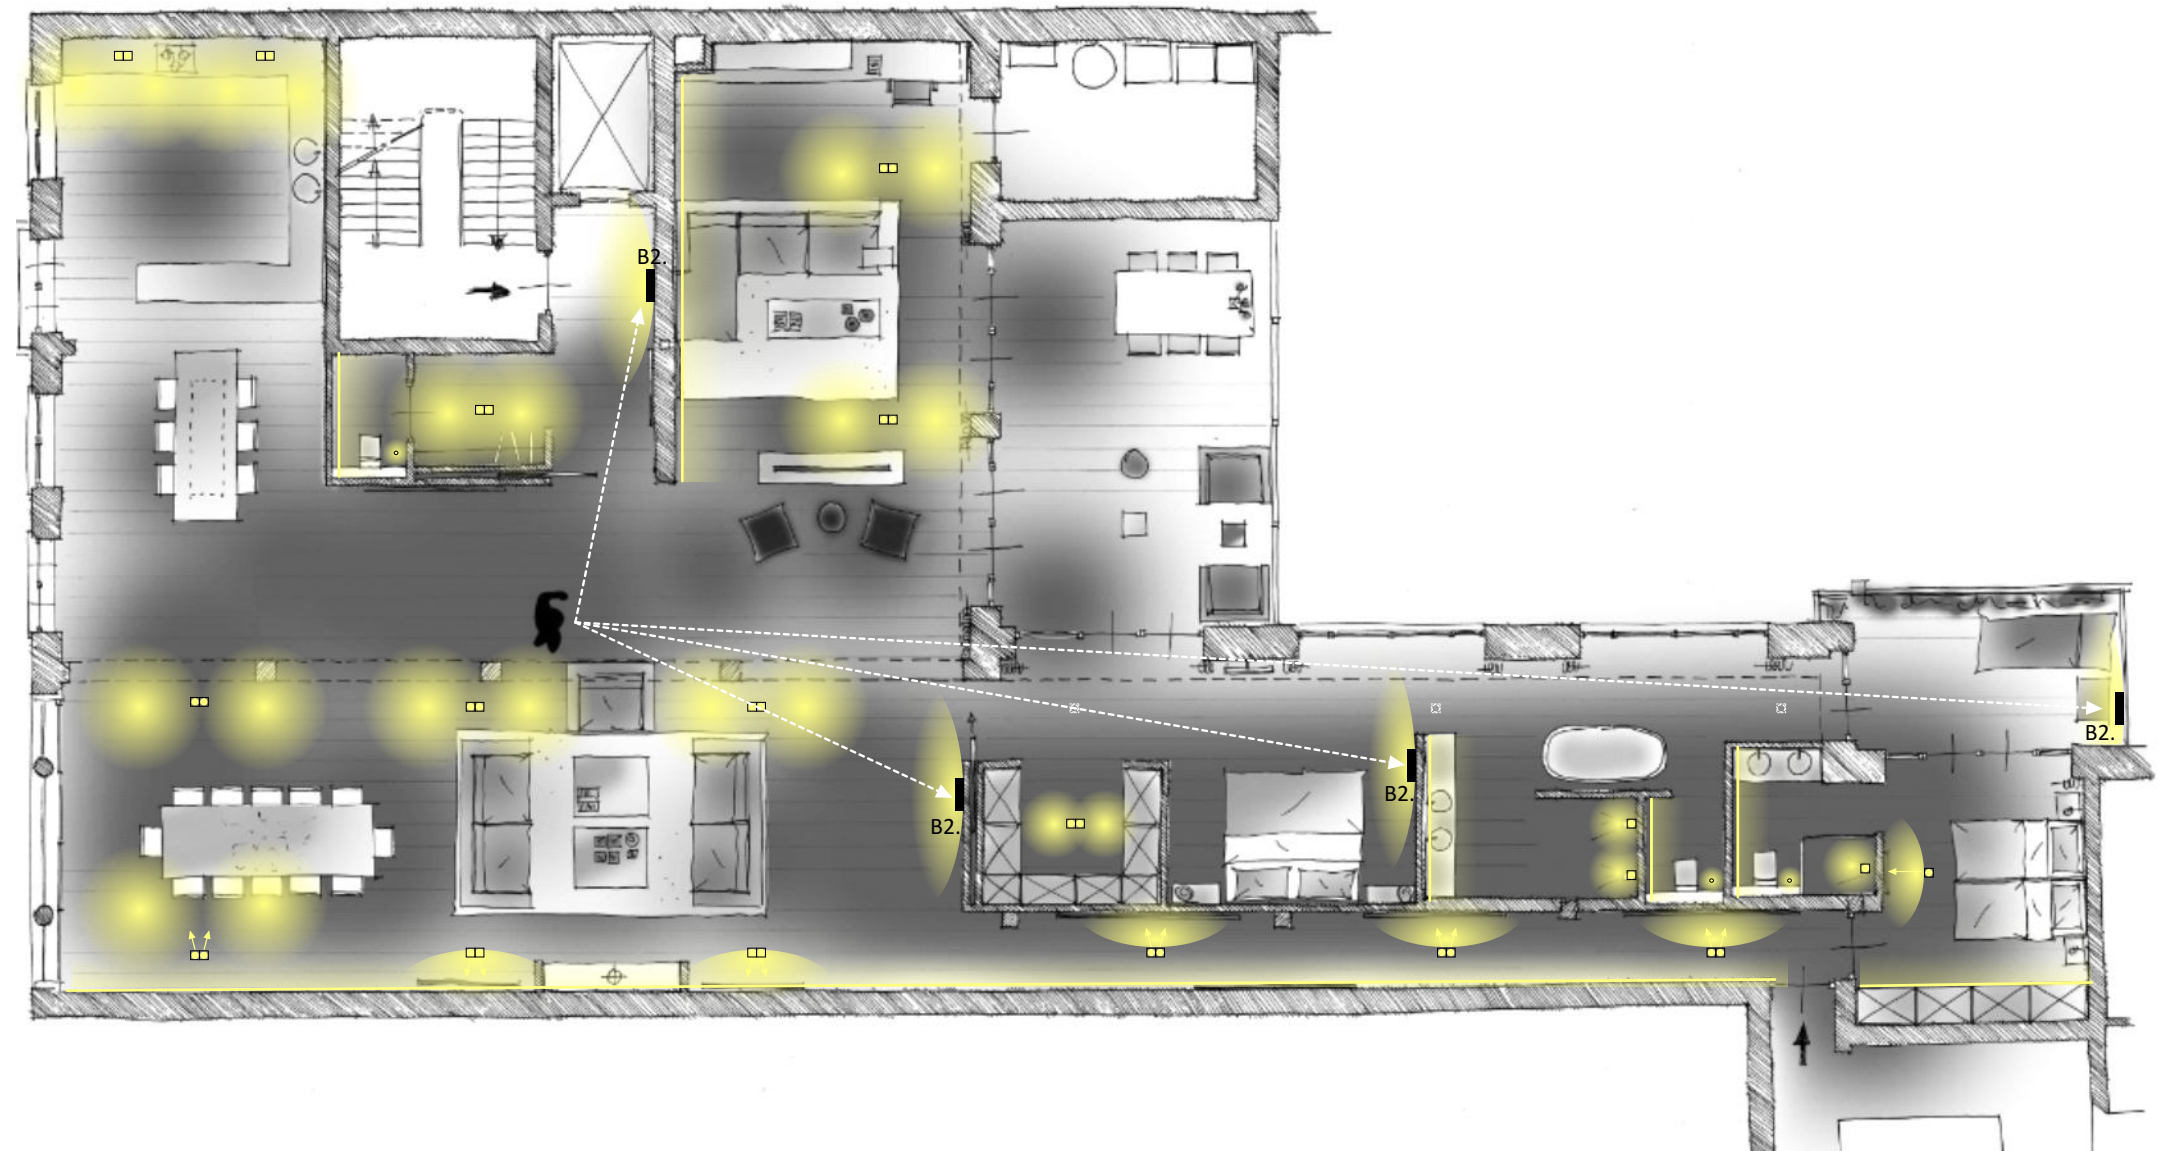



Apartment St. Janshof

Sketchplan | 22/02/16 | version 1

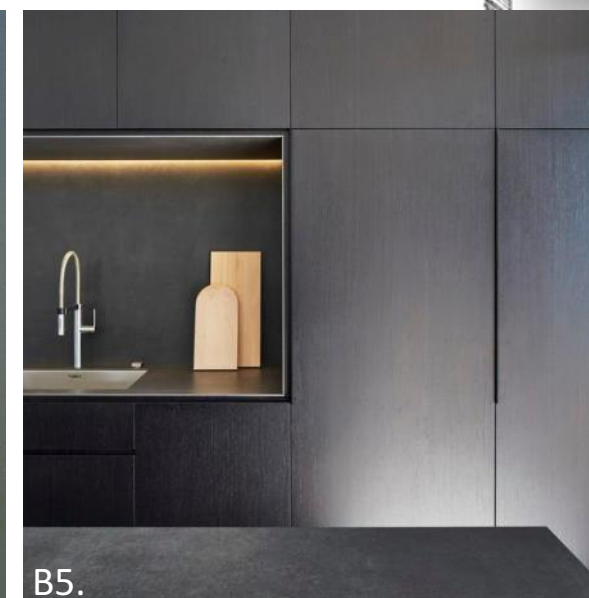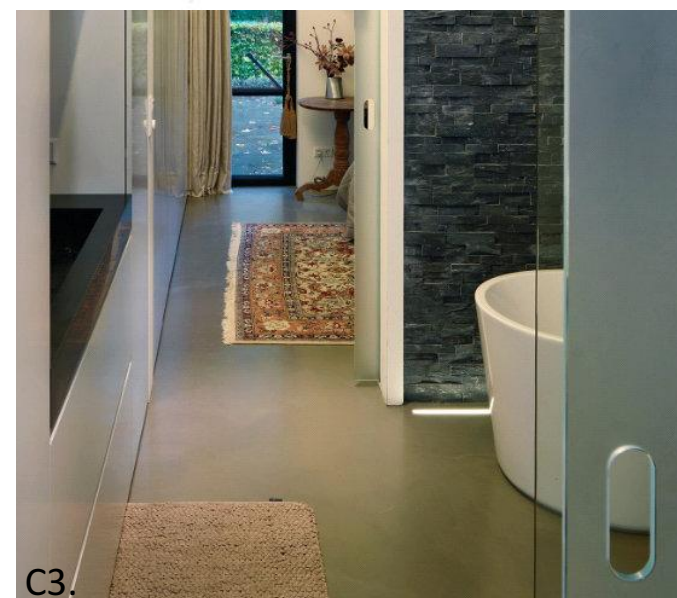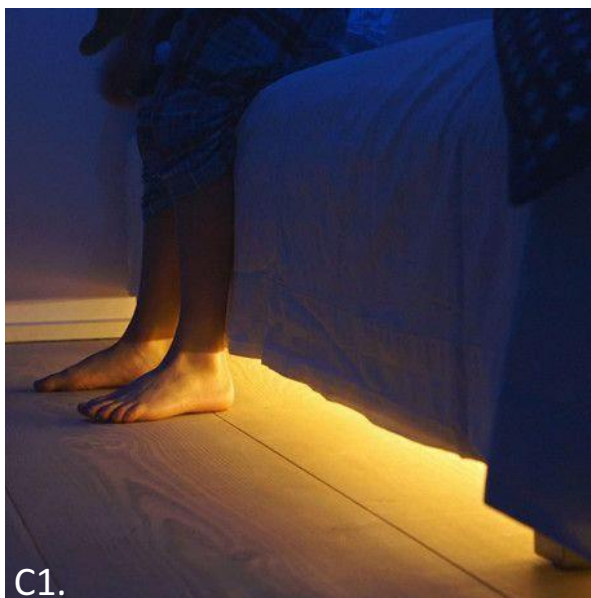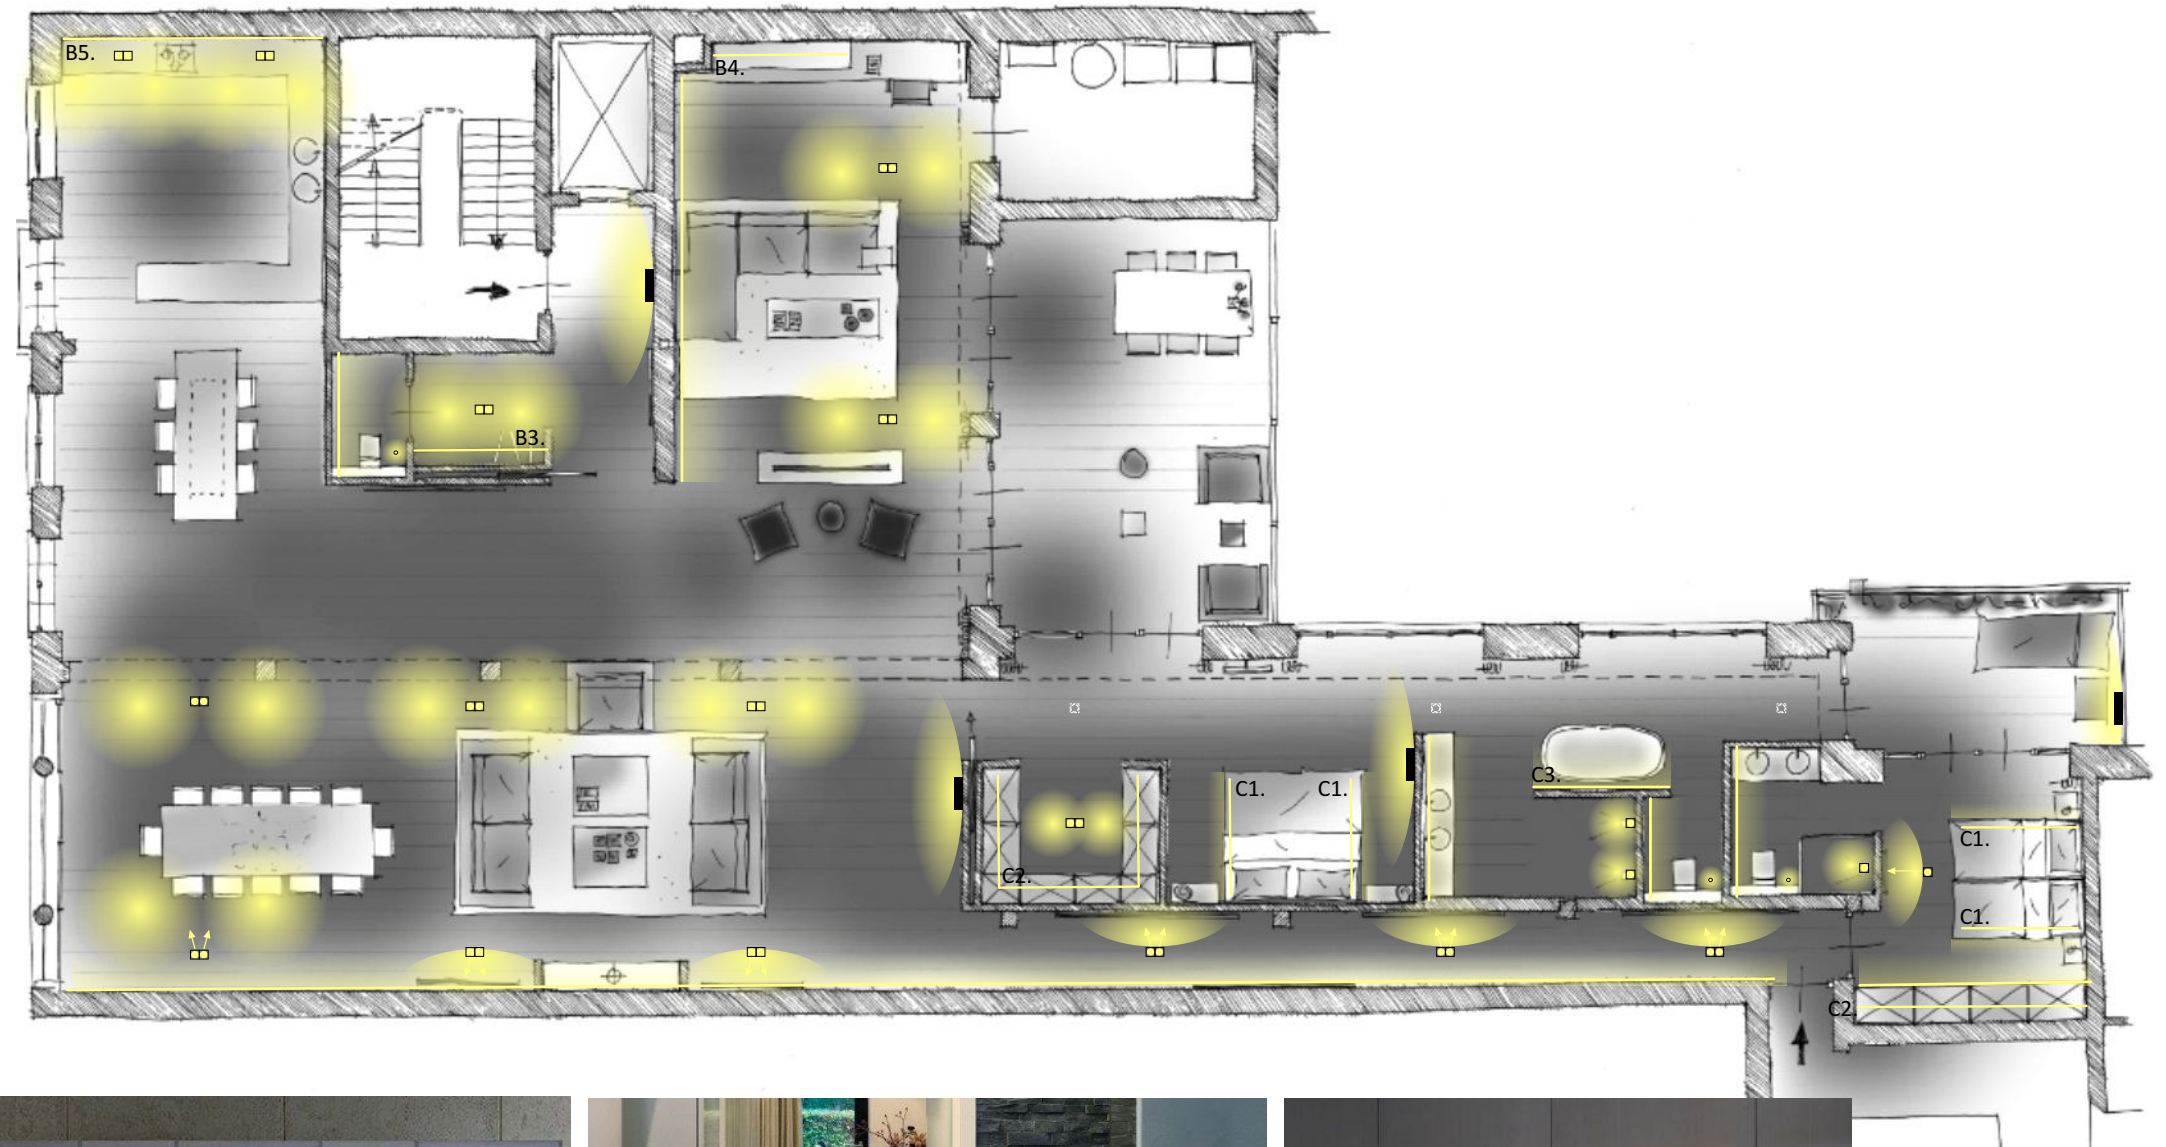



Apartment St. Janshof

Sketchplan | 22/02/16 | version 1

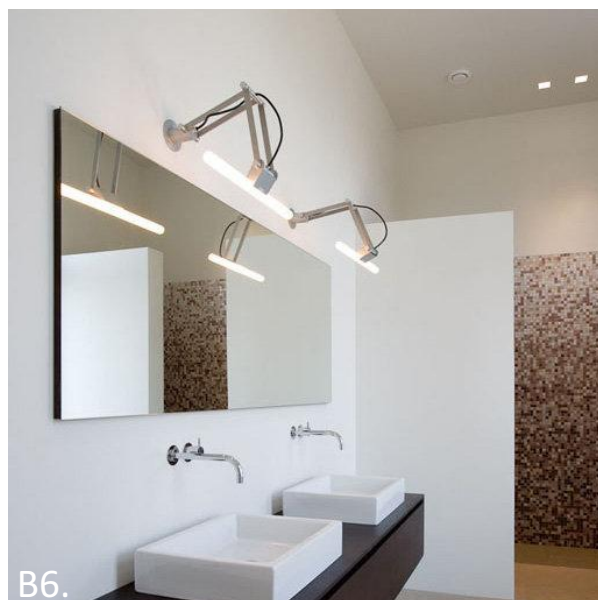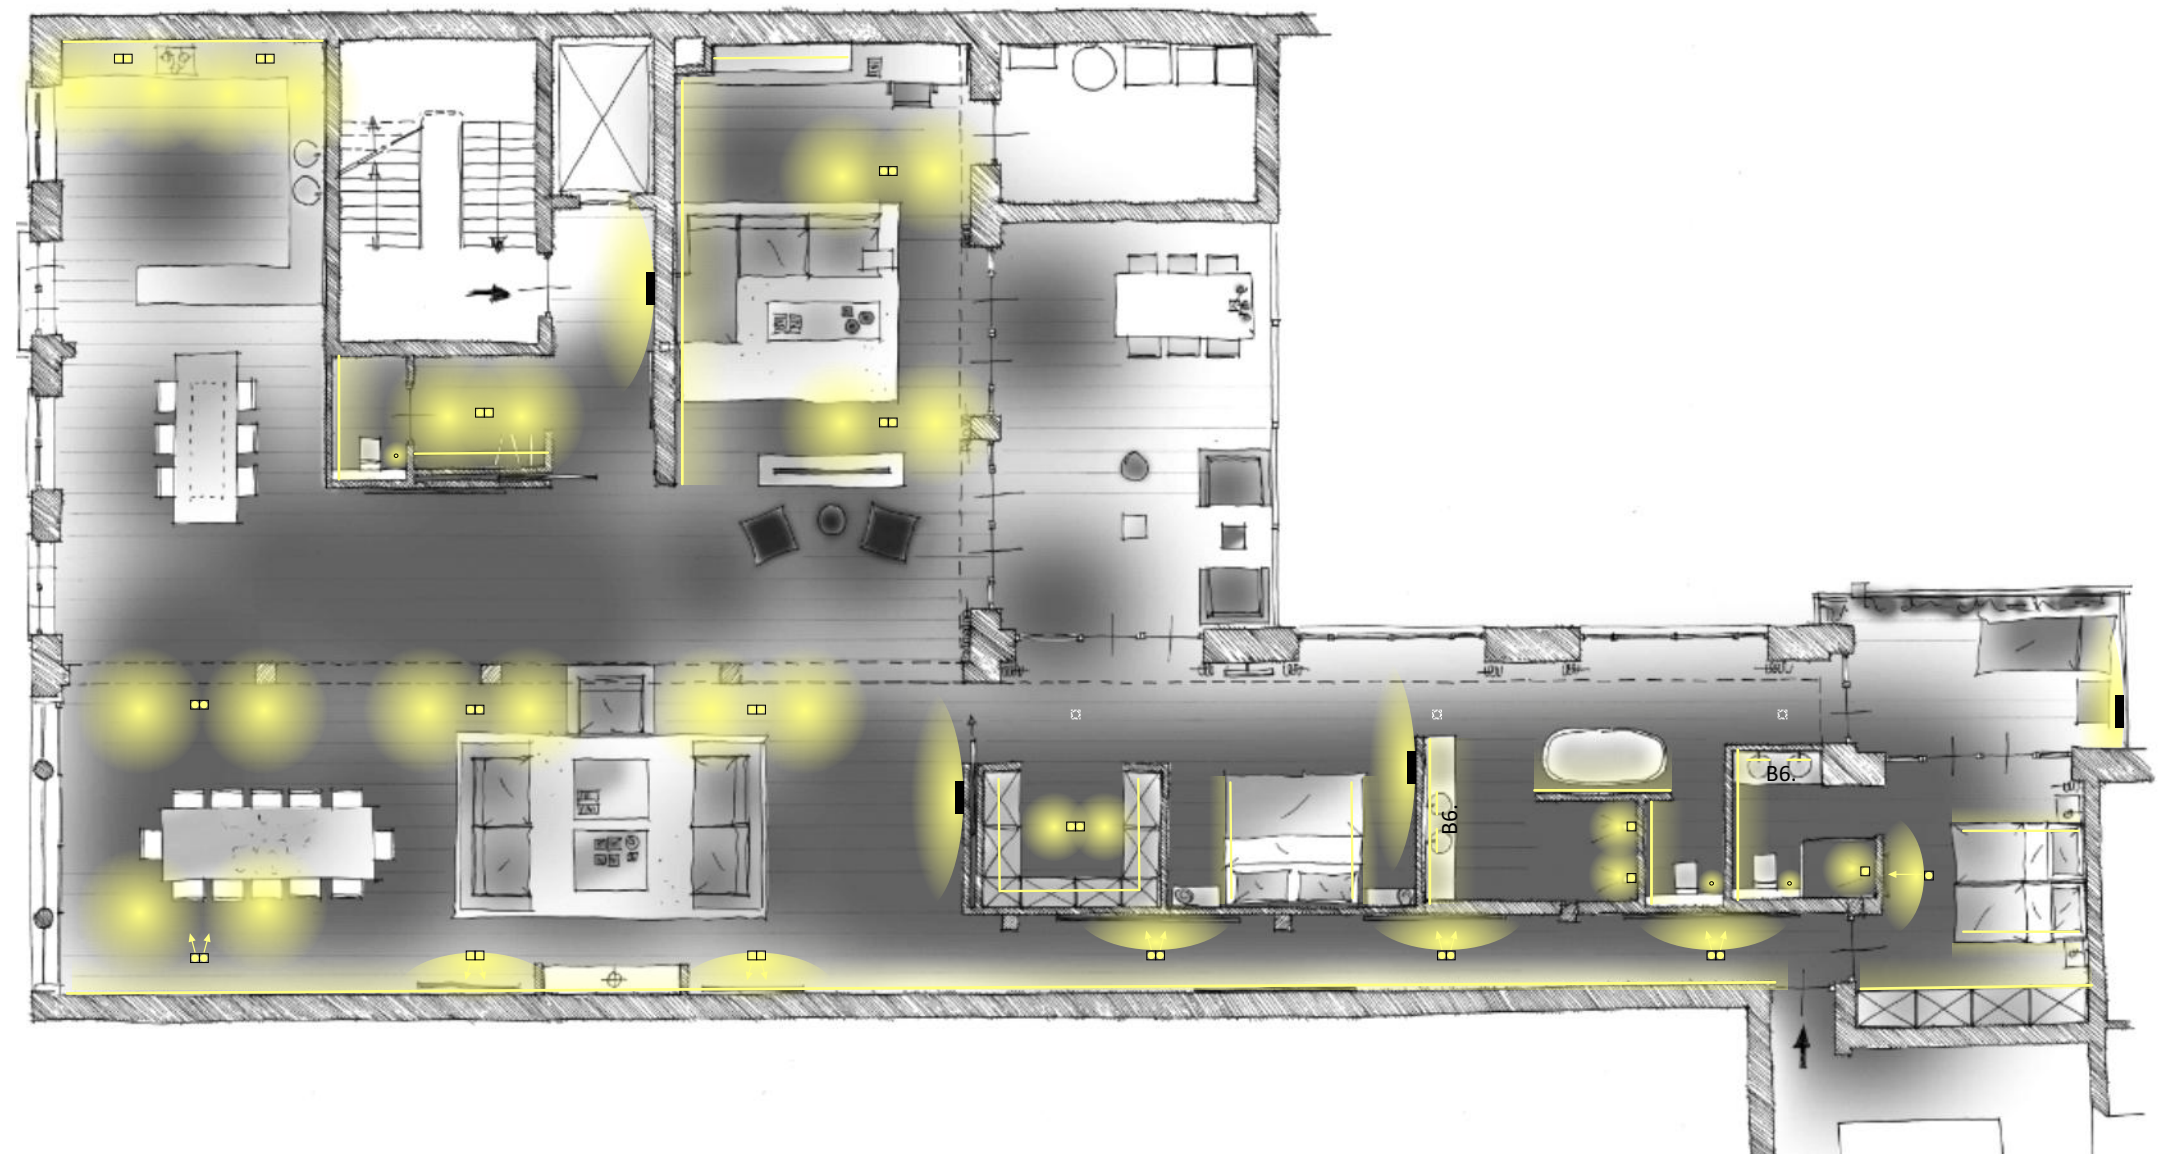

Apartment St. Janshof

Sketchplan | 22/02/16 | version 1

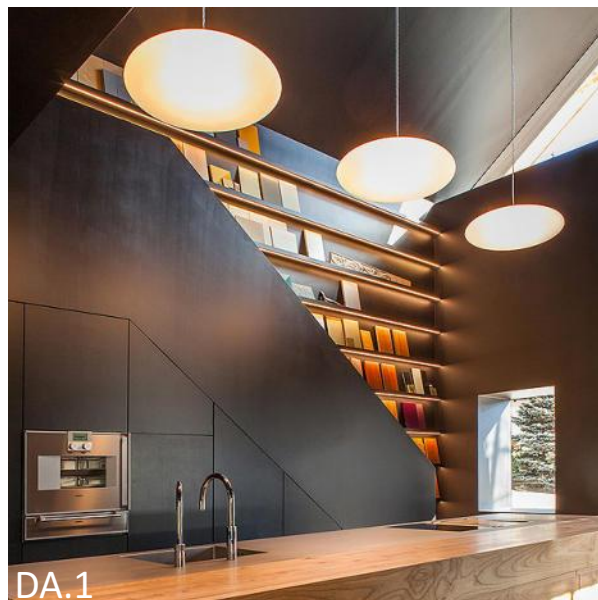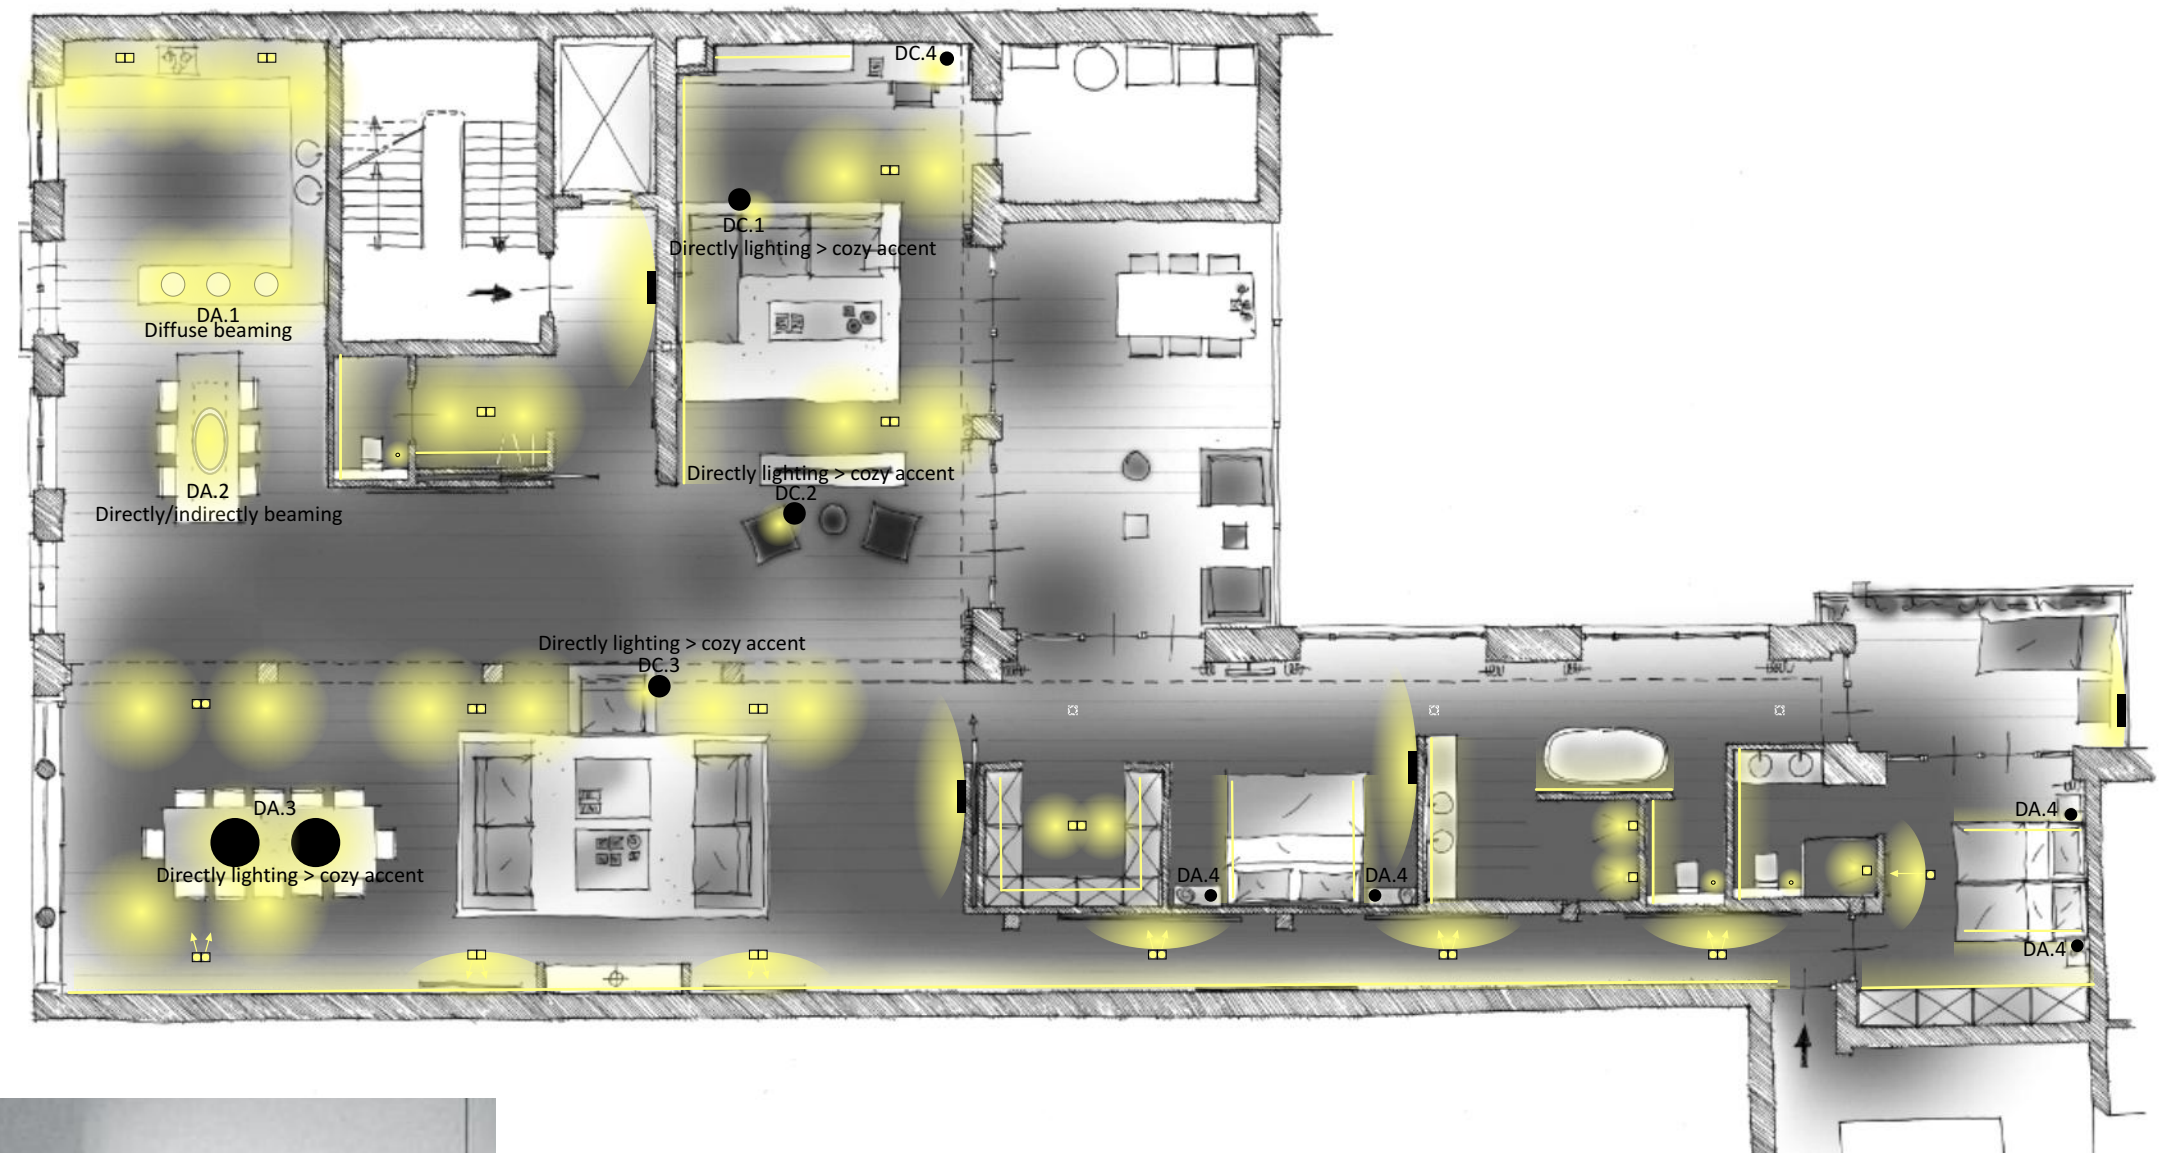

Apartment St. Janshof

Sketchplan | 22/02/16 | version 1

